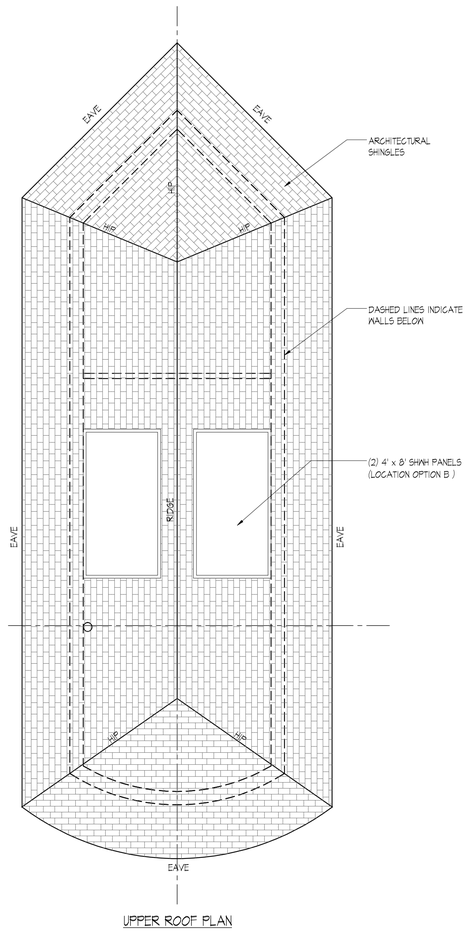

UPPER ROOF PLAN

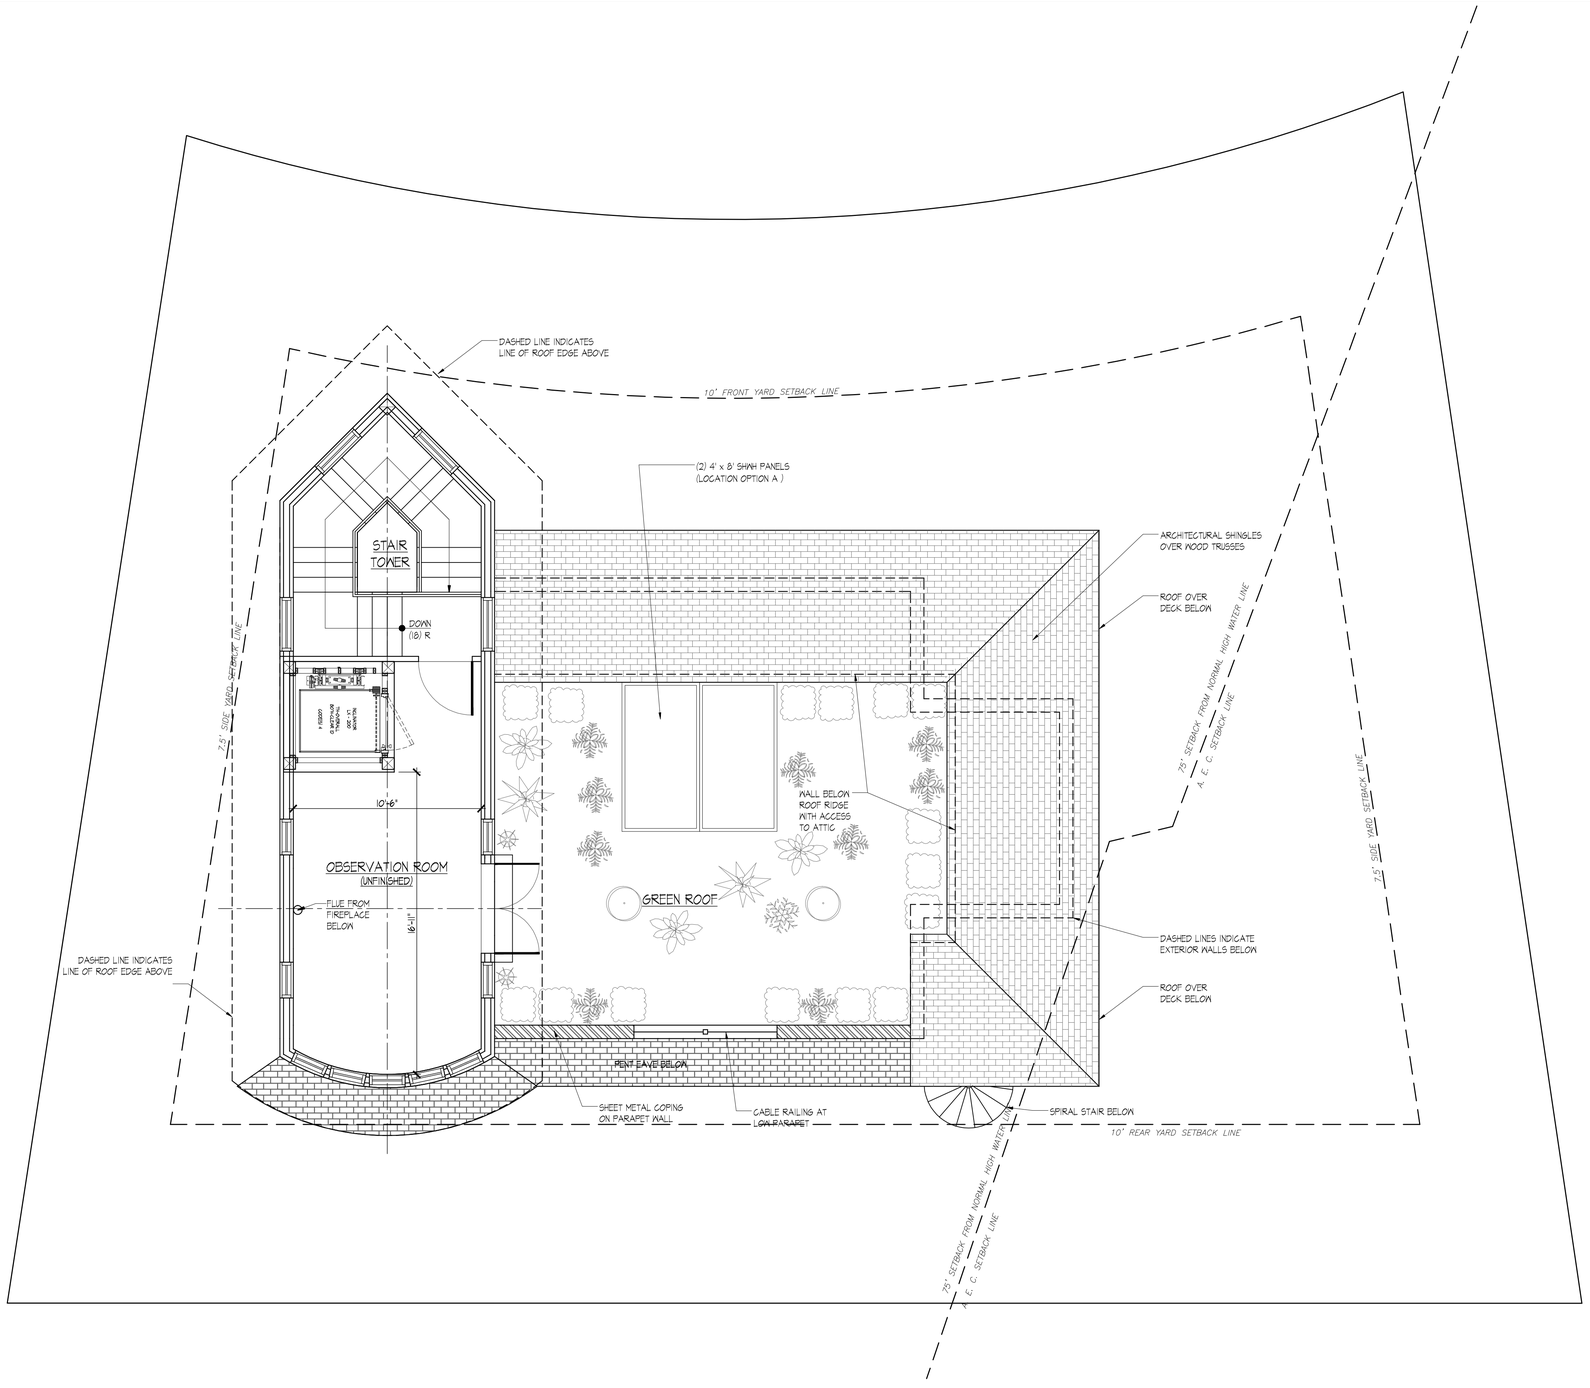

1 FOURTH FLOOR / ROOF PLAN

1/4" = 1'-0"

Design Development Submittal

Preliminary Drawings (not for construction)

RESIDENTIAL / COMMERCIAL
SOLAR ENERGY SOLUTIONS

ALTERNATIVE ARCHITECTURE

Michael J Conroe, Architect

E-Mail: AlterArch@ec.rr.com
604 Mason Creek, Wilmington, NC, 28412 Phone/(910)397-4491

COPYRIGHT.
This drawing and the designs shown hereon are the property of Alternative Architecture, and are not to be reproduced, published, or used in part without the permission of the Architect. This drawing is only to be used for the project and site noted, and is to be returned upon request.

A New Custom Home For: Amy & Warren Takacs

103 Rogue Cove Road, Carolina Beach, N.C. 284xx

REVISIONS

#	Date	Description

Project # 1304

Scale: As Shown

Drawn By: MJC | **Checked:** MJC

Date: February 14, 2014

Sheet #

A-3

or__